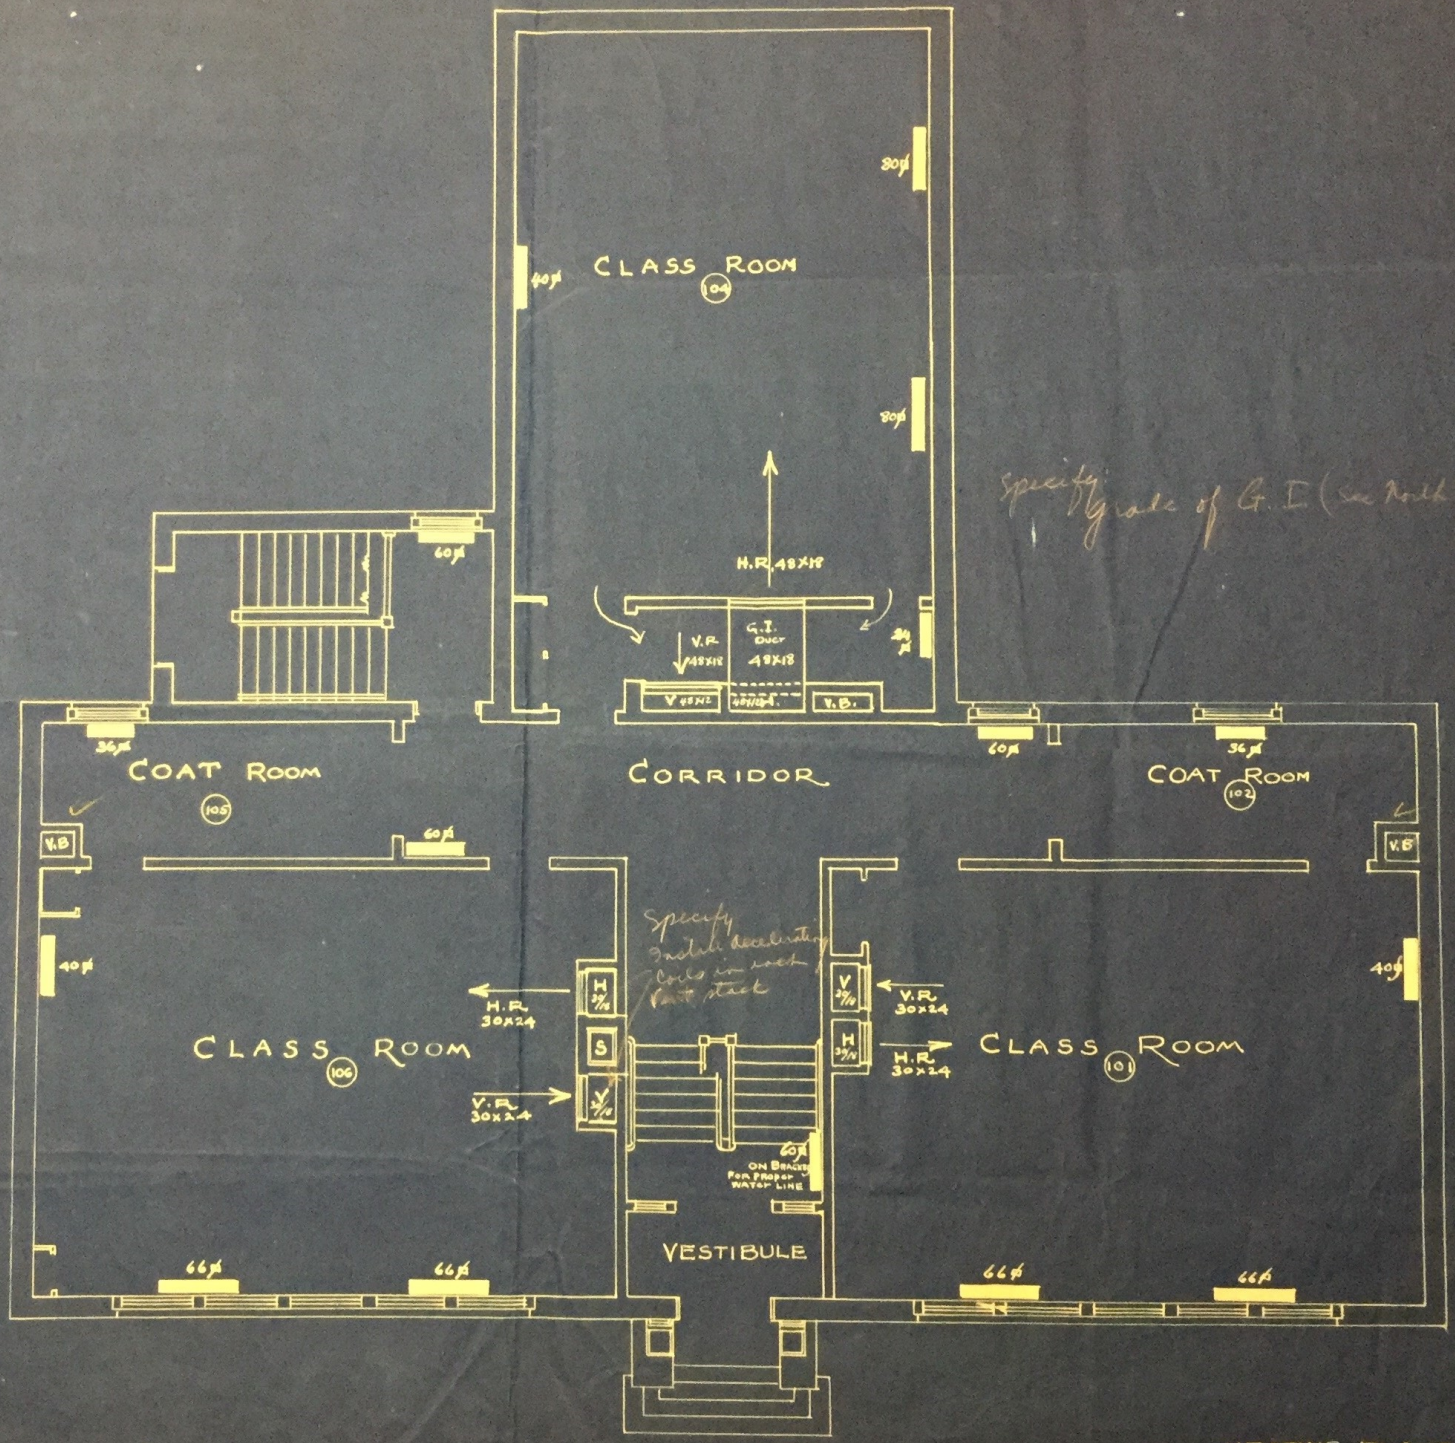

Specify Grade of G. I. (see North Section)

FIRST · FLOOR · PLAN

SCALE ¼" = 1'-0"

HEATING PLANS

A DISTRICT SCHOOL BUILDING FOR VERONA WIS

JAMES R. LAW, ARCHITECT, MADISON, WIS.

DATE

SHEET